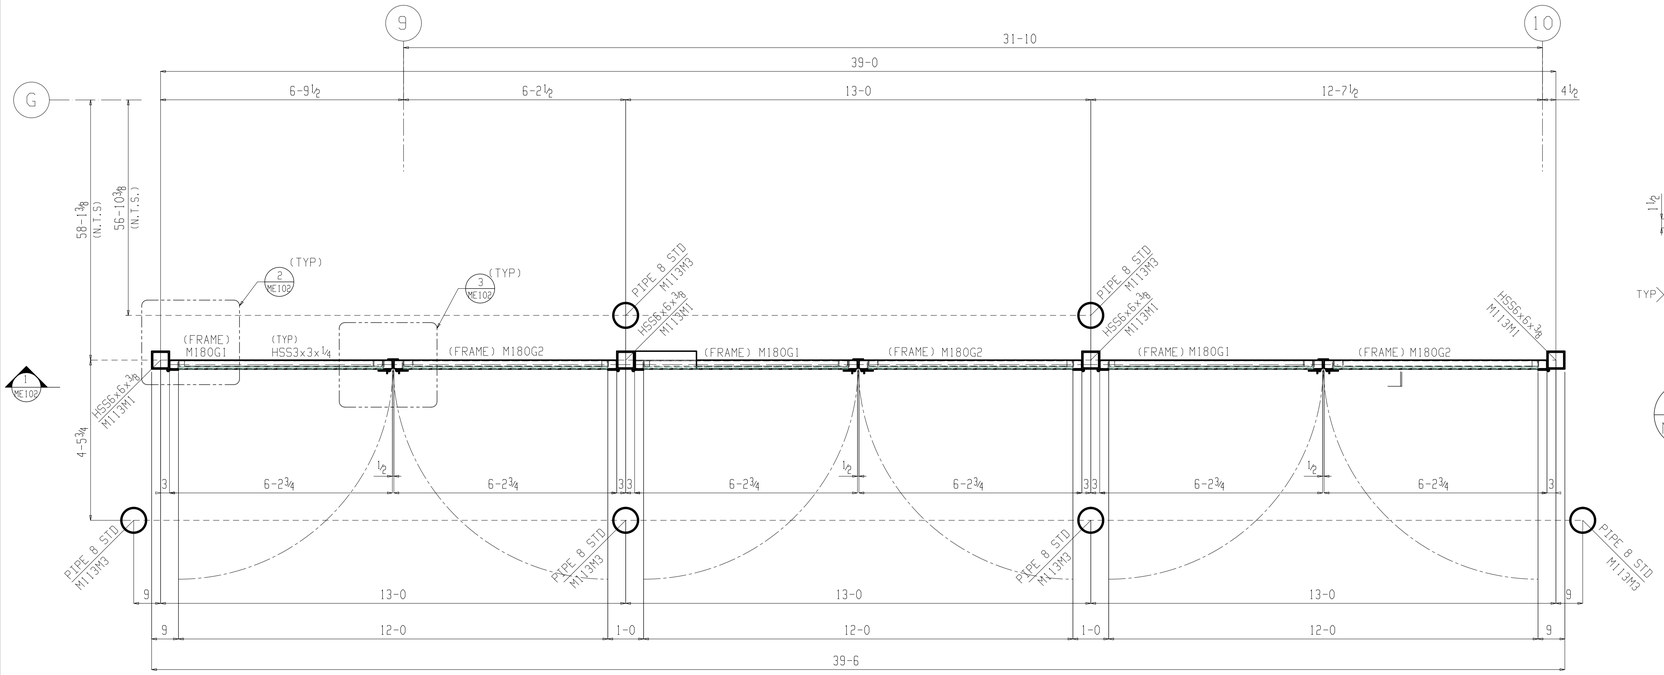

TRASH ENCLOSURE GATE PLAN

(REF DWG: AS 1.23)

NOTES:-

1) TOP OF FINISH FLOOR ELEVATION : 99'-4" (U.N.O.)

PLAN NORTH

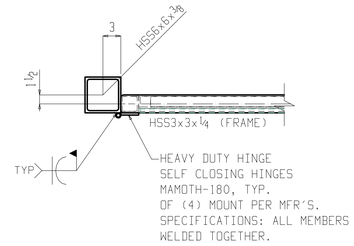

2 ME102 DETAIL VIEW

(REF DWG: (E1/AS1.23)

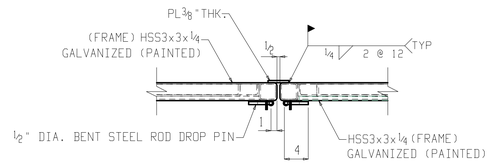

3 ME102 DETAIL VIEW

(REF DWG: (A3/AS1.23)

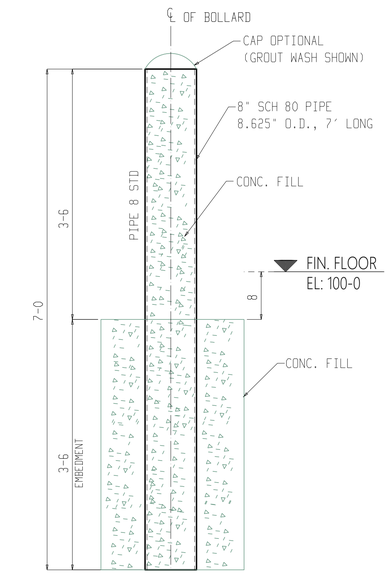

TYPICAL BOLLARD SECTION

(REF. SEC.D/AS1.25)

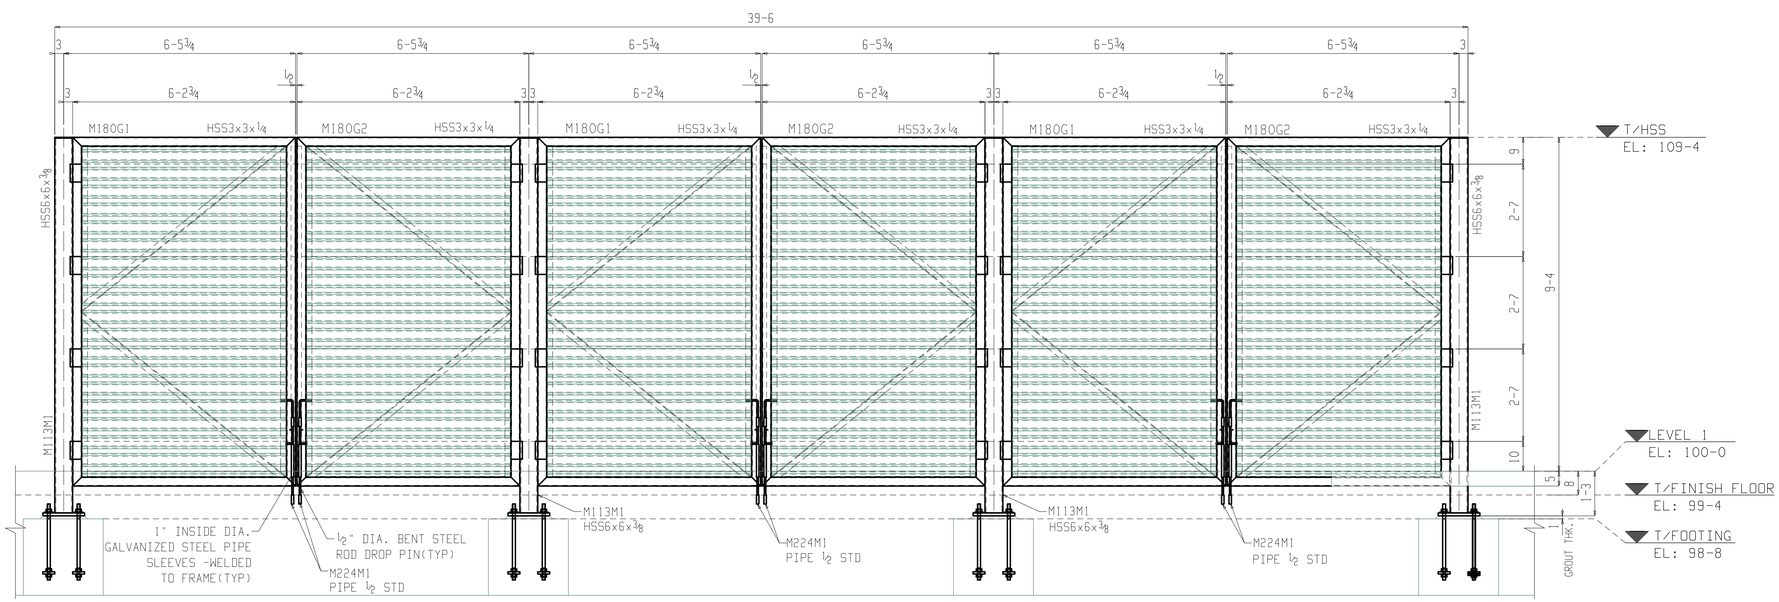

1 ME102 TRASH ENCLOSURE ELEVATION

(REF DWG: AS1.23)